ROAD AHEAD CLOSED

ACCESS ONLY

Road Ahead CLOSED at Falcon Street Through traffic follow Diversion

Diverted Traffic

Falcon Street CLOSED Diversion

ROAD AHEAD CLOSED

ACCESS TO CAR PARK ONLY

ROAD AHEAD CLOSED

ACCESS ONLY

ROAD CLOSED

Diverted Traffic

ROAD AHEAD CLOSED

ACCESS ONLY

Diverted traffic

Diverted Traffic

No Access to Falcon Street Diversion

Diverted traffic

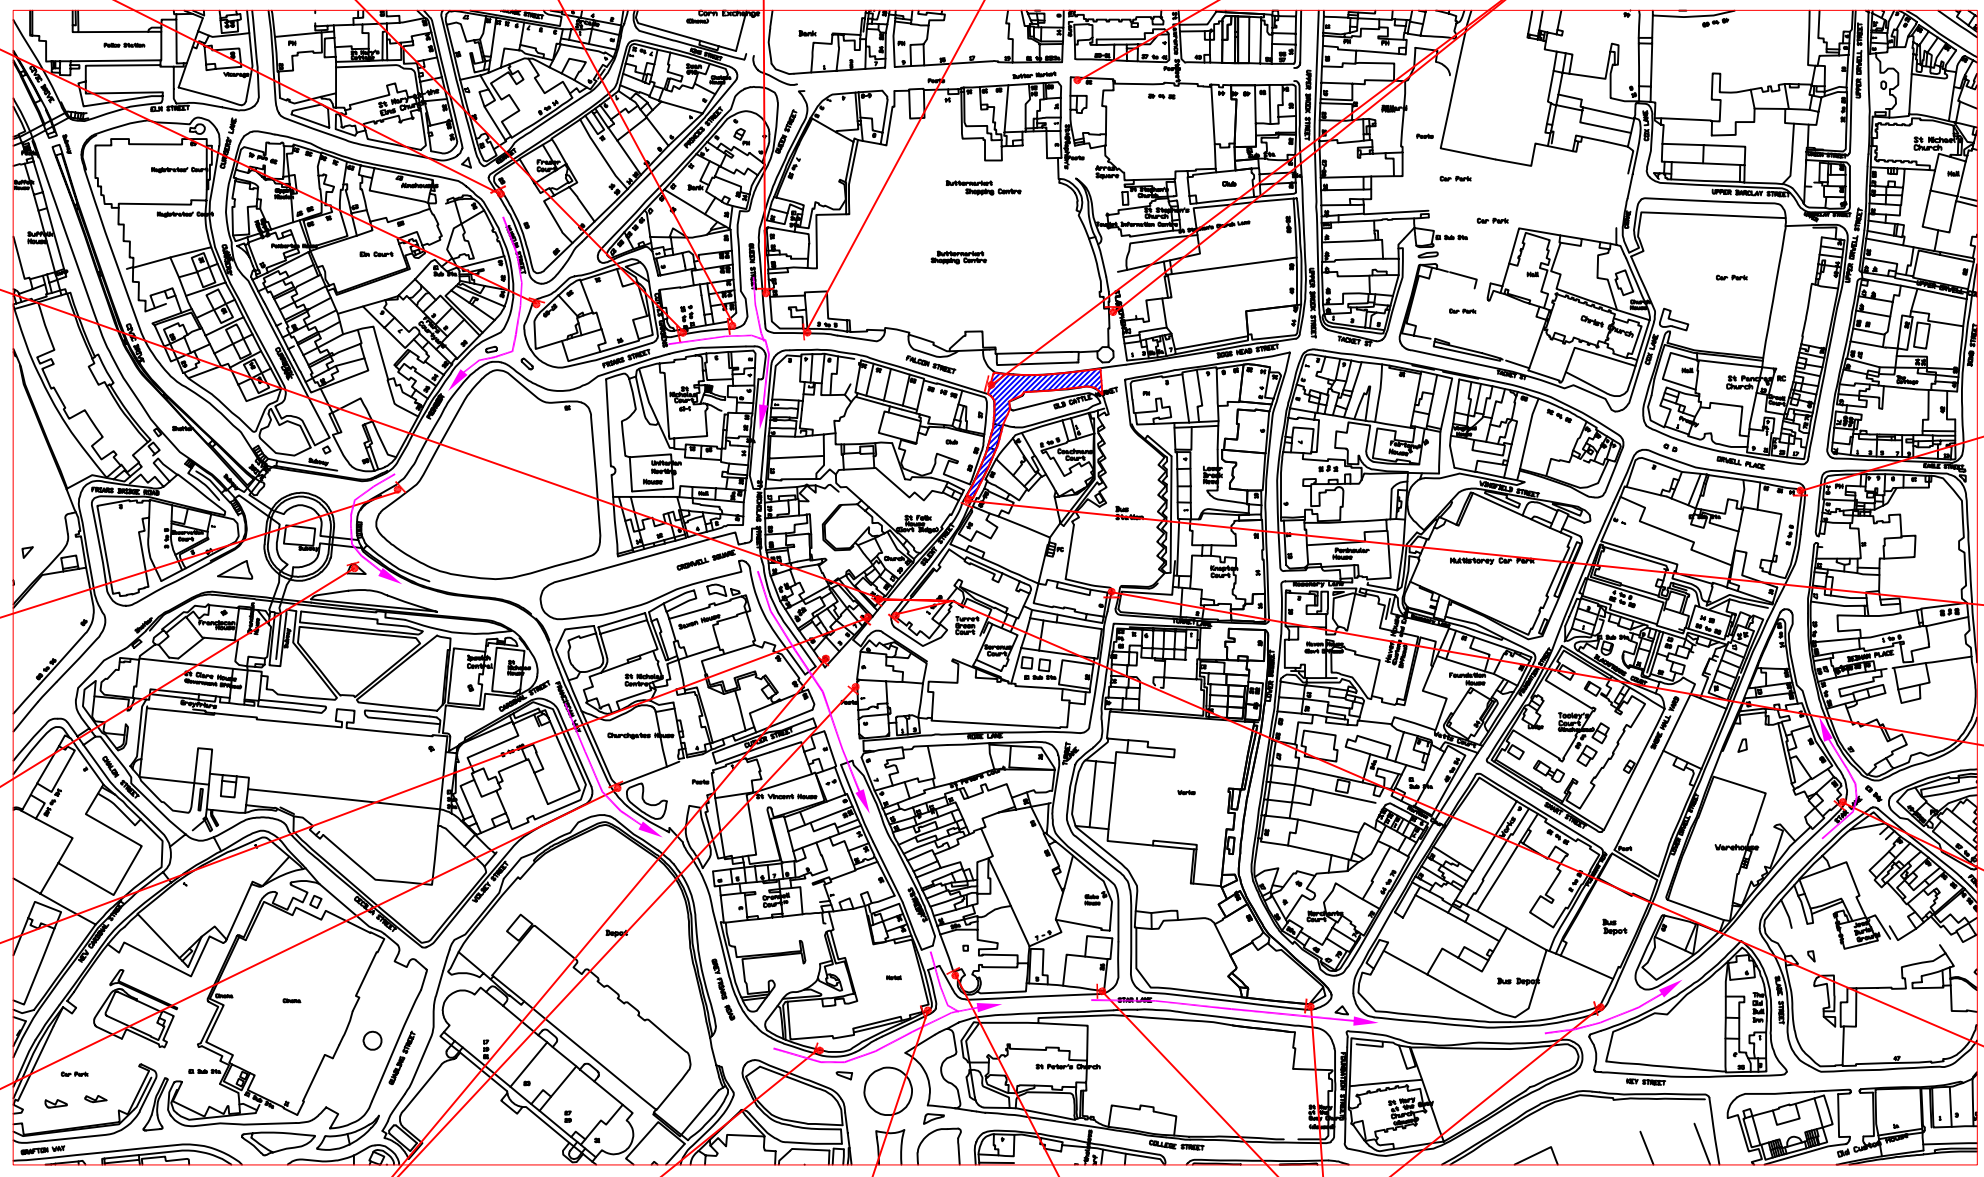

Diversion Ends

ROAD CLOSED

Buses and Taxis Only

Diverted Traffic

(Cover existing Signs)

Diverted traffic

Diverted traffic

Diverted Traffic

Diverted traffic

Rev	Amendments	Date
B	Directional arrows added.Route amended	02/12/12
A	Phase 1 works only Route Amended	09/11/12

Notes
1) ALL SIGNS TO BE FREESTANDING AND SECURED USING SANDBAGS.
2) ALL SIGNS TO BE BLACK ON YELLOW EXCEPT "ROAD CLOSED" AND "ROAD AHEAD CLOSED" TO BE WHITE ON RED.
3) THIS DRAWING TO BE READ IN CONJUNCTION WITH 2699/16

Scheme: IPSWITCH TRANSPORT FOR THE 21ST CENTURY		Client: SUFFOLK COUNTY COUNCIL	
Title: DIVERSION ROUTE DETAILS FALCON STREET AND SILENT STREET (PART) CLOSURE		Main Contractor: SKANSKA INFRASTRUCTURE SERVICES	
Drawn by: SJW	Date: 31/10/12	Checked by: SJW	Date: 01/11/12
			Scale:

Blue Arrow Traffic Management Ltd
Sapphire House, Clifton Lane, Runcorn, Cheshire WA7 3FP
Telephone: 01928 751761 Fax: 01928 751762
Copyright 2010

Drawing no: 2699/15 Rev: B